


Hoone vundamendi detail keldriga hoone vundamendiplaadil

krohvitud sein



DPP03a

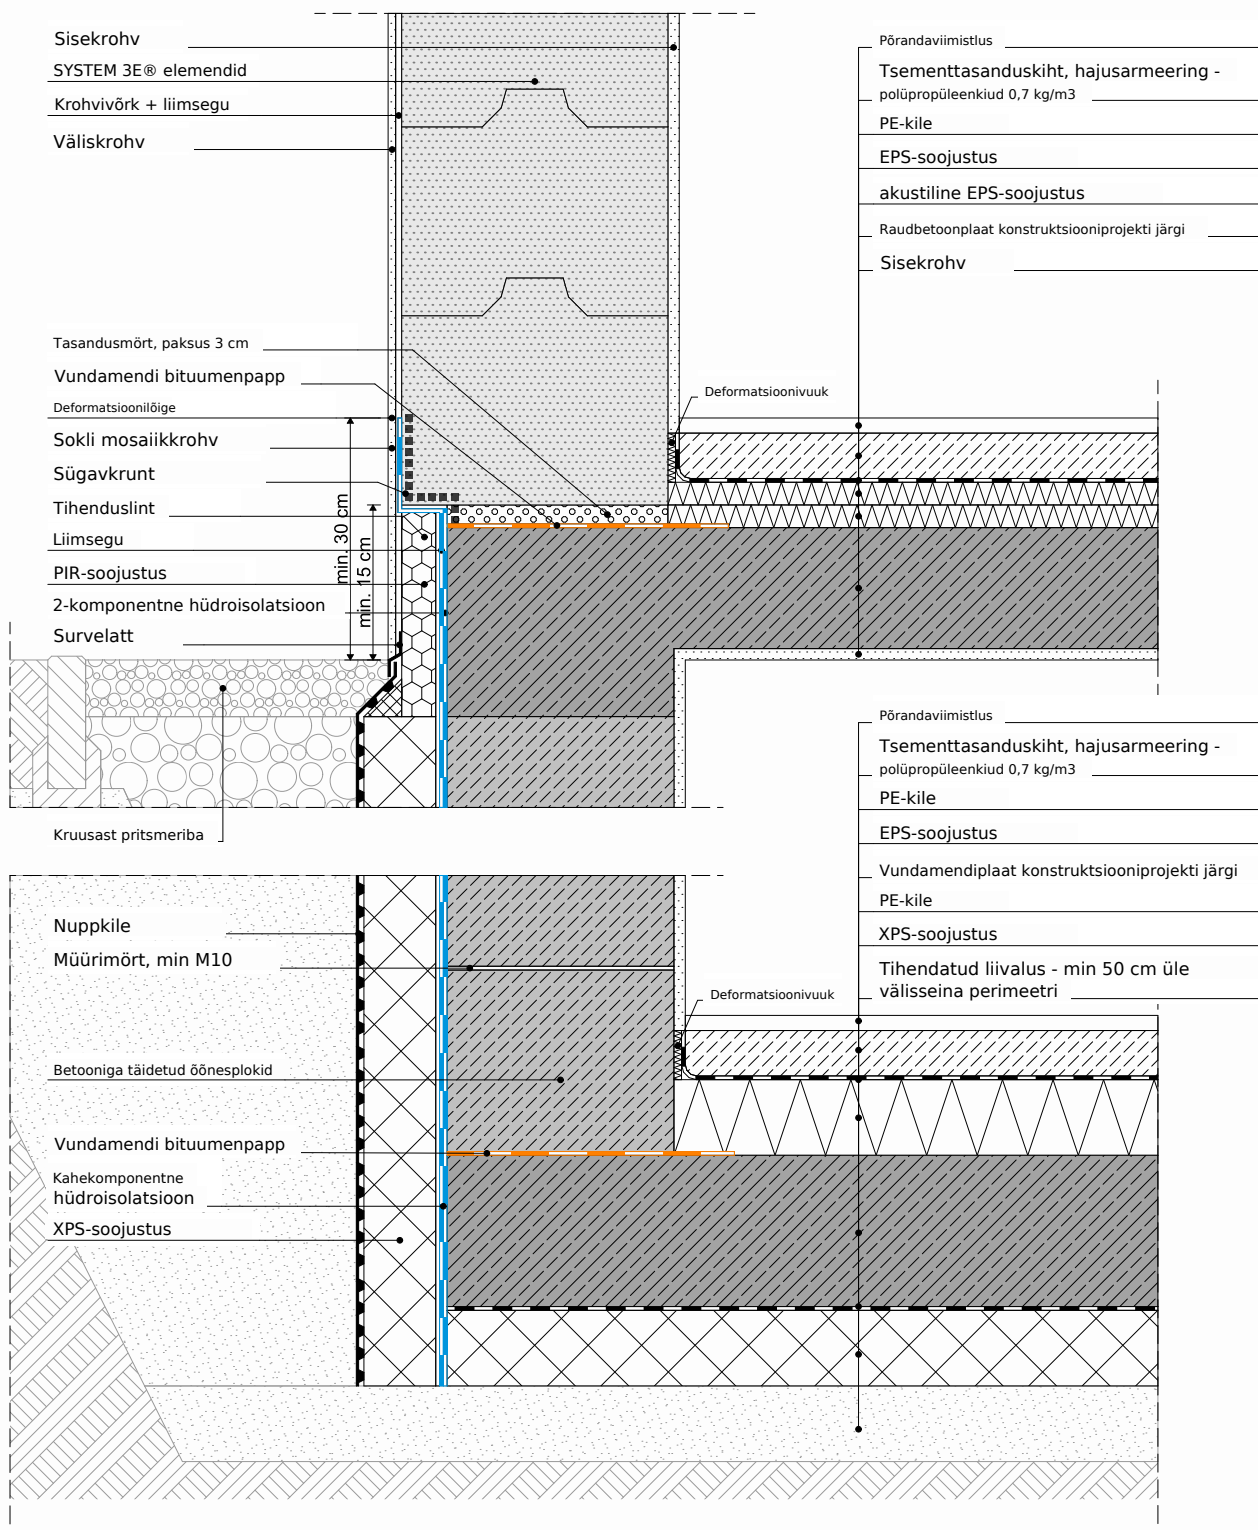

2D vaade / 1:10

SYSTEM 3E S.A.
Rondo ONZ 1
00-124 Varssavi

KRS: 0000796932
NIP: 5252796952
REGON: 383992453

kontakt@system3e.com
+48 531 130 120
www.system3e.com